


Section Creek
Sec 24

N-W COR. OF S-E 1/4
SEC. 24, T7N, R2W
MONROE COUNTY, IND.
InCr-W15

N-E COR. N-W 1/4, S-E 1/4
SEC. 24, T7N, R2W
InCr-X15

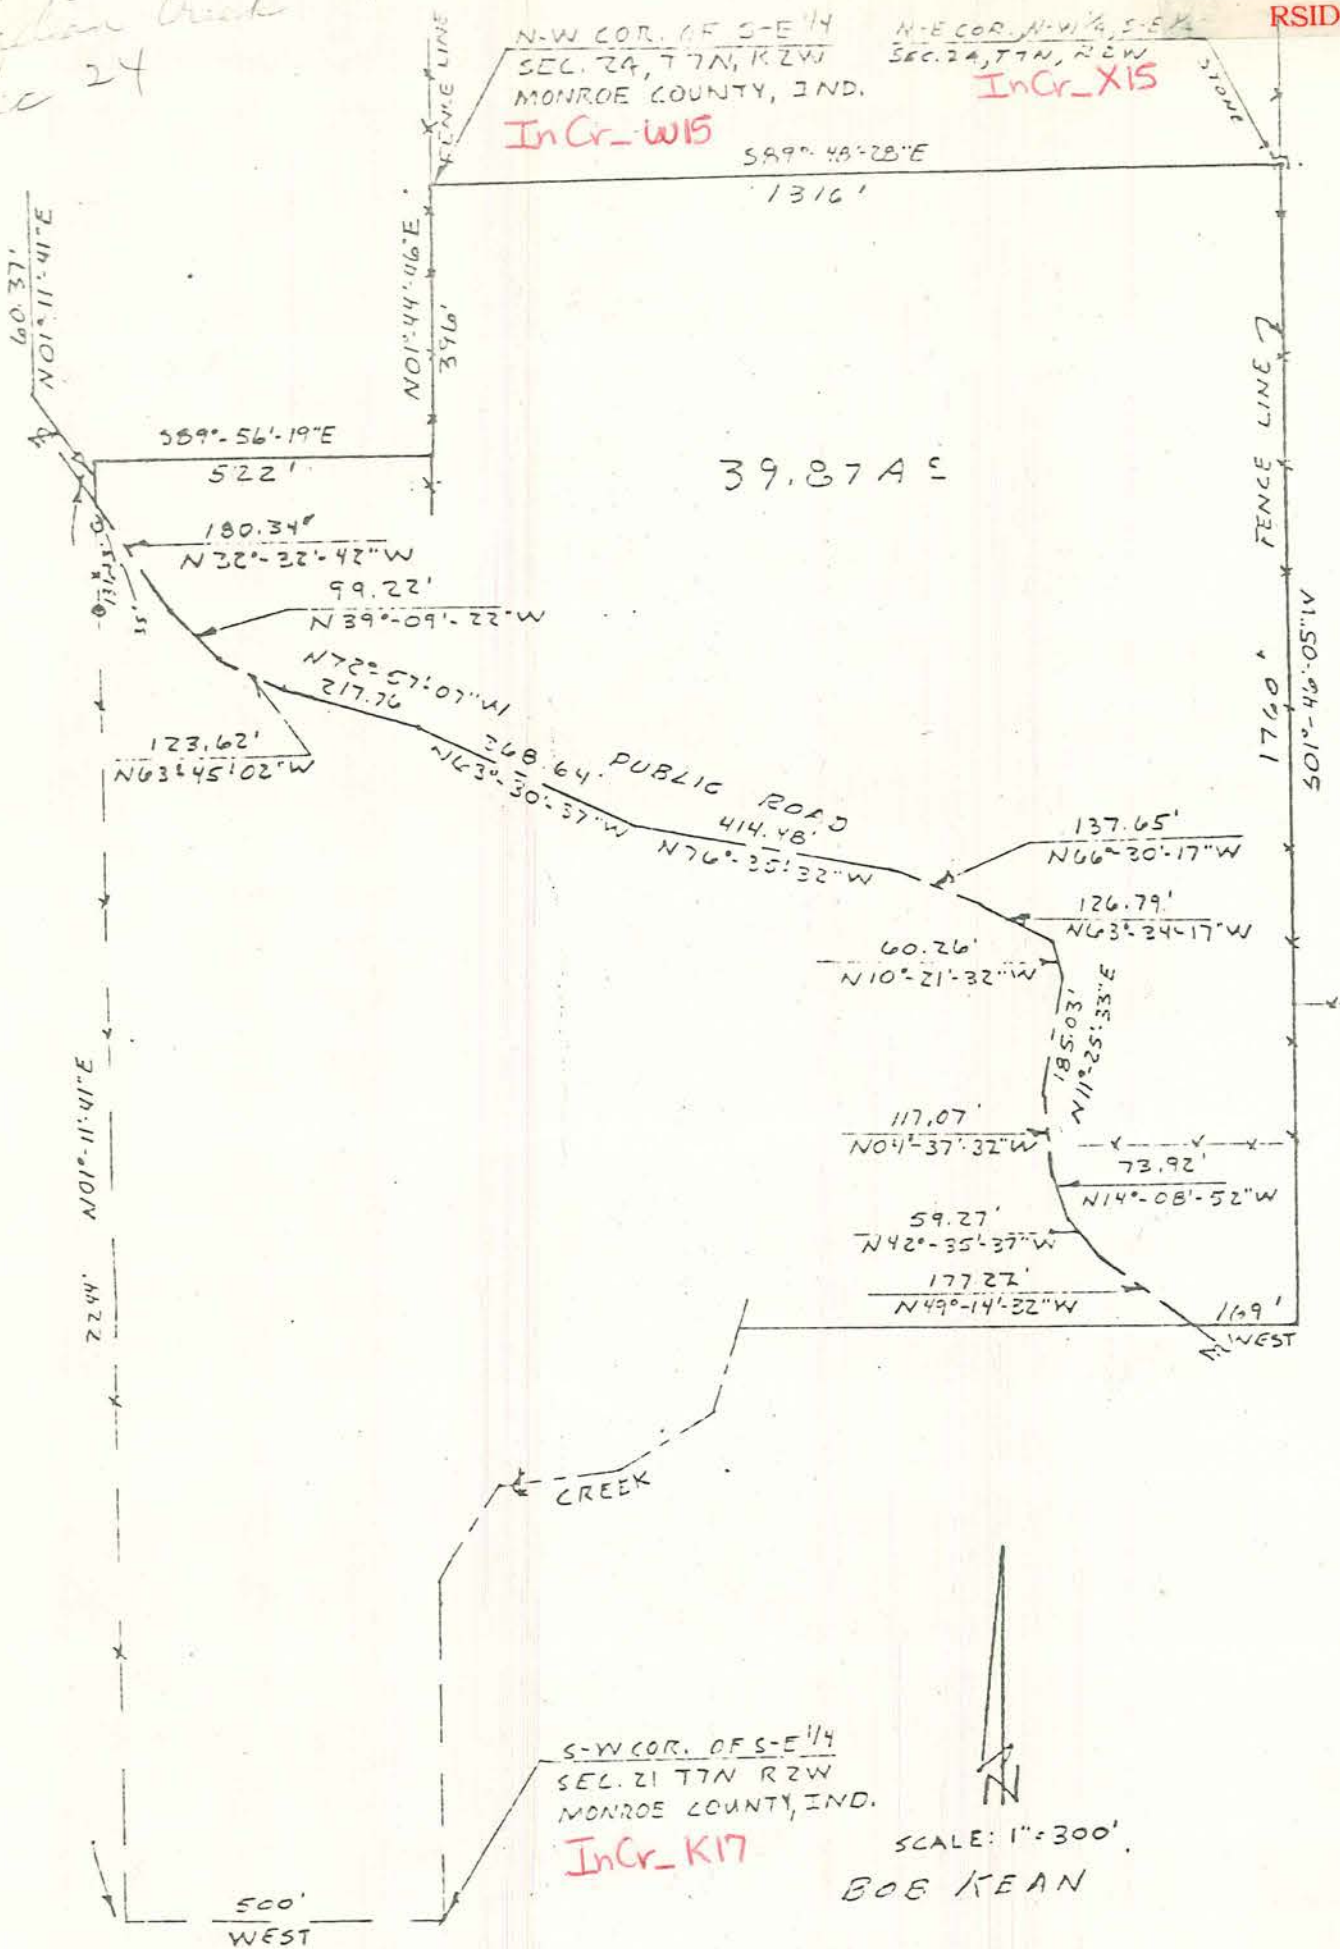

S-W COR. OF S-E 1/4
SEC. 21 T7N R2W
MONROE COUNTY, IND.
InCr-K17



SCALE: 1" = 300'
BOB KEAN

FILED
MAR 13 1980

John W. Davis
Auditor Monroe County, Indiana

Lee Utt
Lee Utt, R. L. S. # S0089, Indiana
1604 South Henderson St.
Bloomington, Indiana 47401
March 12, 1980




LEE UTT
REGISTERED LAND SURVEYOR NO. 80089, INDIANA
PHONE 332-8368
1804 SOUTH HENDERSON
BLOOMINGTON, INDIANA 47401


March 12, 1980

Legal description:


Bob Kean

A part of the Southeast quarter and a part of the Southwest quarter of Section 24, Township 7 North, Range 2 West, Monroe County, Indiana, bounded and described as follows:
Beginning at the Northwest corner of the Southeast quarter of said Section 24; thence from said point of beginning and with the North line of said Southeast quarter and running South 89°-48'-28" East for 1316 feet and to the Northeast corner of the Northwest quarter of said Southeast quarter; thence with the East line of said quarter and an existing fence line and running South 01°-46'-05" West for 1760 feet; thence leaving said East line and running West for 169 feet and to the centerline of a Public Road; thence with the centerline of said road and running North 49°-14'-32" West for 177.22 feet; thence North 42°-35'-37" West for 59.27 feet; thence North 14°-08'-52" West for 73.92 feet; thence North 04°-37'-32" West for 117.07 feet; thence North 11°-25'-33" East for 185.03 feet; thence North 10°-21'-32" West for 60.26 feet; thence North 63°-34'-17" West for 126.79 feet; thence North 66°-30'-17" West for 137.65 feet; thence North 76°-35'-32" West for 414.48 feet; thence North 63°-30'-37" West for 368.64 feet; thence North 72°-57'-07" West for 217.76 feet; thence North 63°-45'-02" West for 123.62 feet; thence North 39°-09'-22" West for 99.22 feet; thence North 32°-32'-42" West for 180.34 feet; thence leaving the centerline of said road and running North 01°-11'-41" East for 60.37 feet; thence South 89°-56'-19" East for 522 feet; thence with an existing fence line and running North 01°-44'-46" East for 396 feet and to the point of beginning. Containing 39.87 acres, more or less.

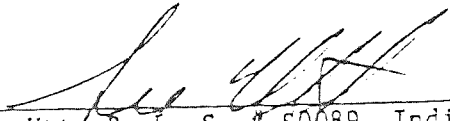
Lee Utt, R. L. S. # S0089, Indiana

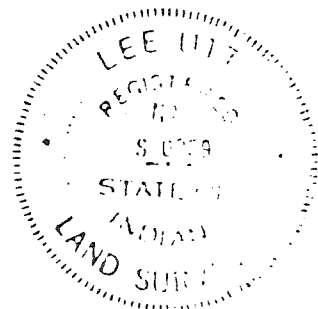


Clear Creek Stone & Cont. Co. Inc.
Indian Creek Sec. 24

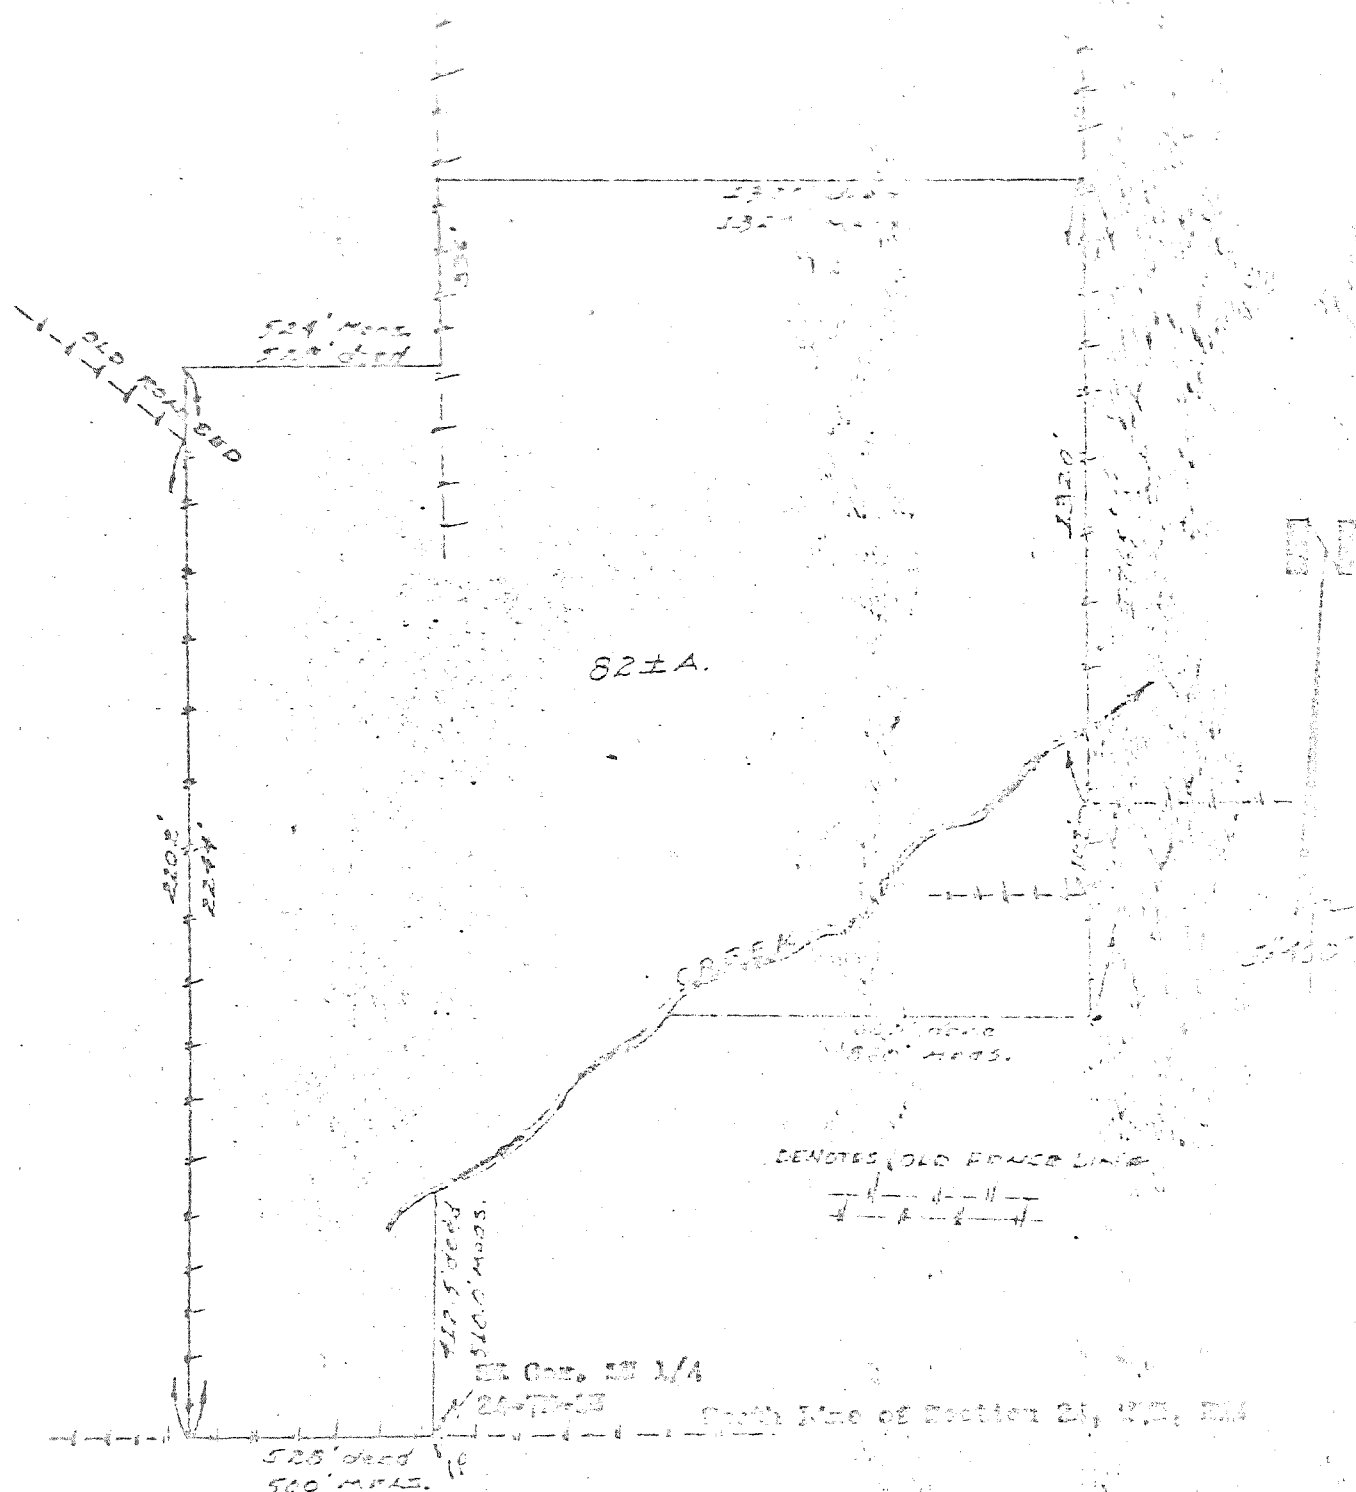


LEGAL DESCRIPTION: A part of the South one-half of Section 24, Township 7 North, Range 2 West, and described as follows, to-wit:

Beginning at the Southeast corner of the said one-half section; thence running West on and along the South line of said one-half section for a distance of 520.0 feet and to an old fence line; thence running North on and along said old fence line for a distance of 224.0 feet; thence running East for a distance of 100.0 feet and to an old fence line; thence running North on and along said old fence line for a distance of 120.0 feet and to an old fence line; thence running East for a distance of 120.0 feet and to an old fence line; thence running North on and along said old fence line for a distance of 220.0 feet; thence running East for a distance of 100.0 feet and to the center of a creek; thence running South for a distance of 520.0 feet to a point 520.0 feet South of the place of beginning; thence running South along an old fence line for a distance of 520.0 feet and to the place of beginning containing in all 22.0 acres more or less.


CERTIFICATE OF SURVEY: I, James E. Strong, licensed in compliance with the laws of Idaho, do hereby certify that the above represents a survey completed by me.

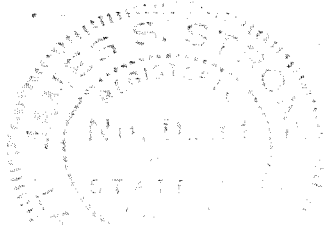

Indian Creek



See Utb. R. L. S. 50089

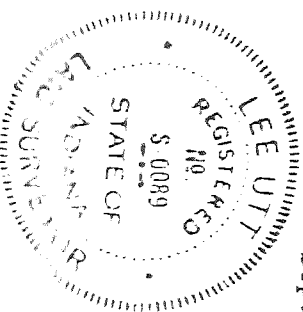

Kean to Sullivan
Indian Creek

23.13 out of 27.50
18.39 out of 54.50

LEE UTT

REGISTERED LAND SURVEYOR NO. 50089, INDIANA
OFFICE PHONE 332-6366 HOME PHONE 825-5961
1804 SOUTH HENDERSON
BLOOMINGTON, INDIANA 47401

41.52 A.

September 19, 1979

Legal description:

Kean - Sullivan


A part of the Southeast quarter and a part of the Southwest quarter of Section 24, Township 7 North, Range 2 West, Monroe County, Indiana, bounded and described as follows:

Beginning at the Southwest corner of said Southeast quarter; thence from said point of beginning and running North for 510 feet and to the center of a creek; thence with the center of said creek and running North 22°-58'-30" East for 40 feet; thence North 37°-18'-30" East for 141 feet; thence North 86°-15'-30" East for 185 feet; thence North 58°-50' East for 174 feet; thence North 18°-43' East for 120 feet; thence leaving the center of said creek and running East for 700 feet and to the centerline of an Old Road bed; thence with the centerline of said old road bed and running North 49°-14'-32" West for 177.22 feet; thence North 42°-35'-37" West for 59.27 feet; thence North 14°-08'-52" West for 73.92 feet; thence North 04°-37'-32" West for 117.07 feet; thence North 11°-25'-33" East for 185.03 feet; thence North 10°-21'-32" West for 60.26 feet; thence North 63°-34'-17" West for 126.79 feet; thence North 66°-30'-17" West for 137.65 feet; thence North 76°-35'-32" West for 414.48 feet; thence North 63°-30'-37" West for 369.64 feet; thence North 72°-57'-07" West for 217.76 feet; thence North 63°-45'-02" West for 123.62 feet; thence North 39°-09'-02" West for 99.22 feet; thence North 32°-32'-42" West for 180.34 feet; thence leaving the centerline of said old road bed and with an existing fence line and running South 01°-11'-40" West for 2183.63 feet and to the South line of said Southwest quarter; thence with the South line of said Southwest quarter and running East for 500 feet and to the point of beginning. Containing 41.52 acres, more or less.


FILED

OCT 30 1979


John W. Davis
Auditor Monroe County, Indiana

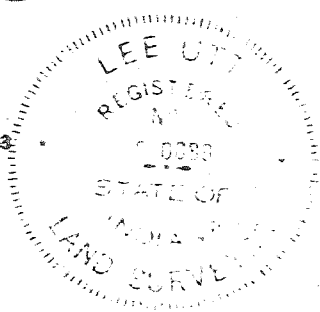

Lee Utt
Lee Utt, R. L. S. # 50089, Indiana

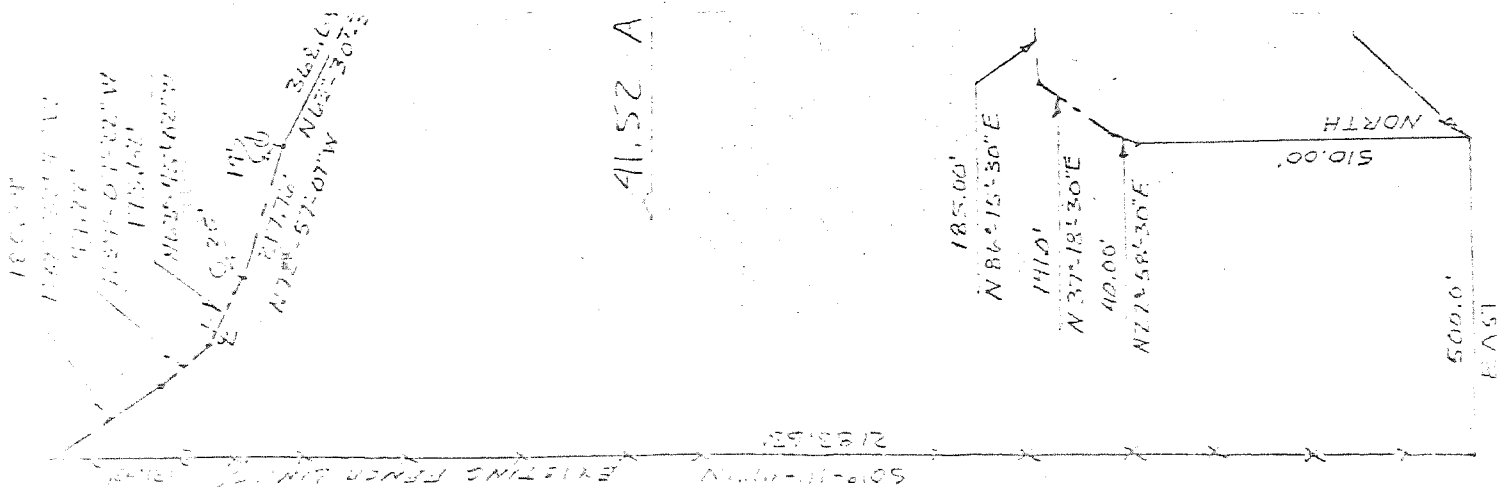

SUSAN THRASHER

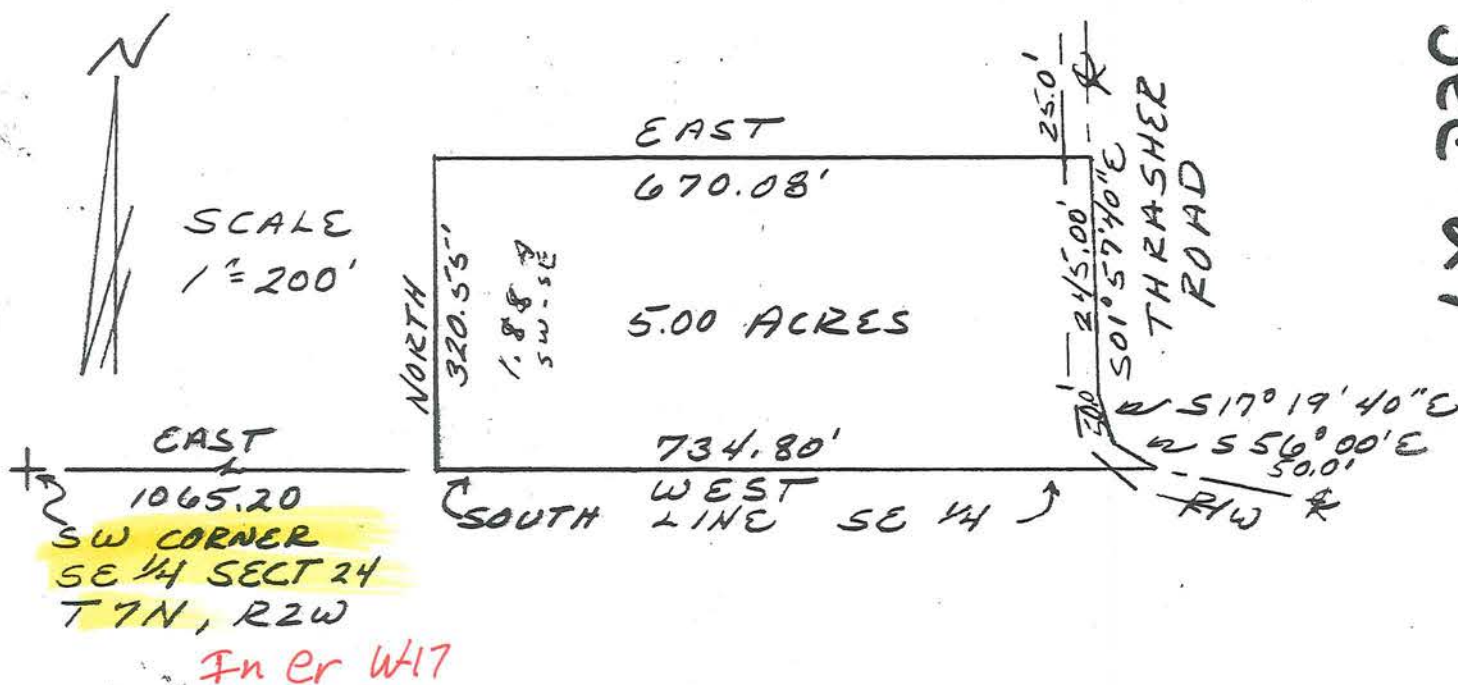

DESCRIPTION:

A part of the Southeast quarter of Section 24, Township 7 North, Range 2 West, Monroe County, Indiana, bounded and described as follows: Beginning at a point that is 1065.20 feet East of the Southwest corner of the said Southeast quarter in said Section 24 and on the South line of said quarter, thence leaving said South line and running North for 320.55 feet, thence East for 670.08 feet and to the centerline of Thrasher Road, thence with the centerline of said road South 01 degree 57 minutes 40 seconds East for 245.00 feet, thence South 17 degrees 19 minutes 40 seconds East for 50.00 feet, thence South 56 degrees East for 50.00 feet and to the South line of said quarter, thence leaving the centerline of said Thrasher Road and running with the South line of said quarter West for 734.80 feet and to the point of beginning. Containing in all 5.00 acres, more or less. Subject to a 25.00 foot easement from the centerline of Thrasher Road for a County Highway right-of-way.



Raymond Graham
 Raymond Graham
 R.P.E. 8409 L.S. 9978 Indiana
 3215 N. Smith Pike
 Bloomington, Indiana
 October 27, 1980